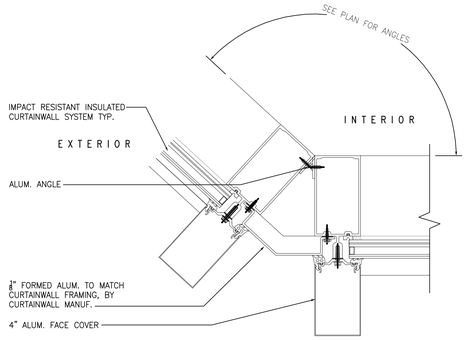

10 CURTAINWALL CORNER DETAIL

REF. SCC-ADT29 SCALE: 3"= 1'-0"

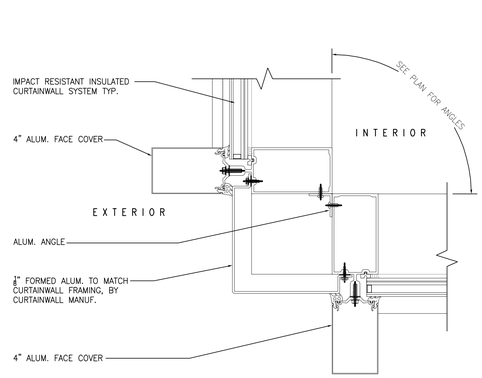

9 CURTAINWALL CORNER DETAIL

REF. SCC-ADT29 SCALE: 3"= 1'-0"

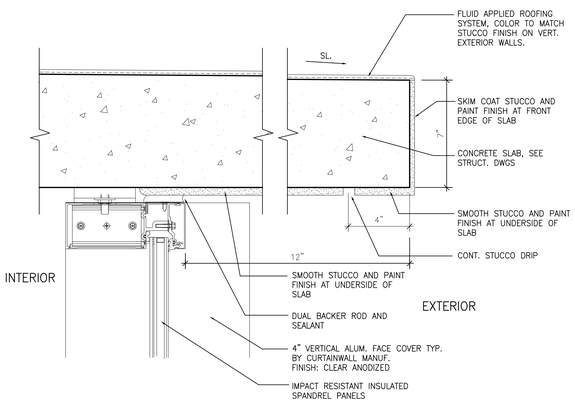

8 DETAIL

REF. SCC-ADT28 SCALE: 3"= 1'-0"

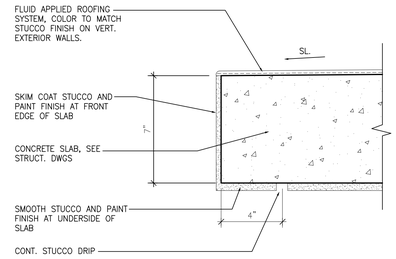

7 DETAIL

REF. SCC-ADT27 SCALE: 3"= 1'-0"

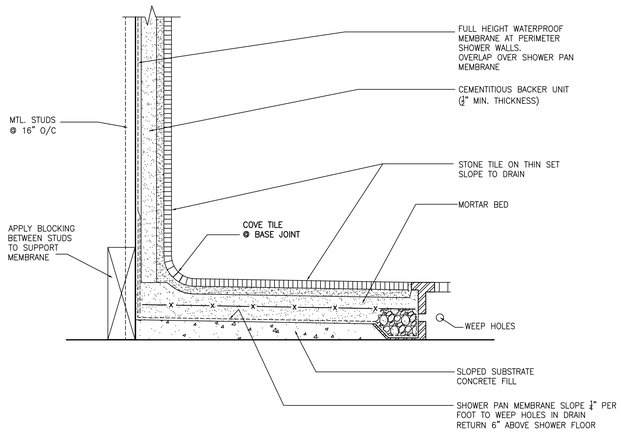

6 SHOWER STALL DETAIL

REF. SCC-ADT26 SCALE: 3"= 1'-0"

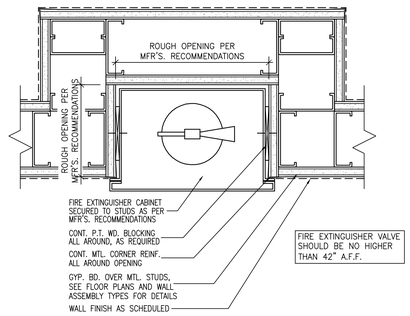

5 FIRE EXTINGUISHER CABINET DETAIL

REF. SCC-ADT25 SCALE: 3"= 1'-0"

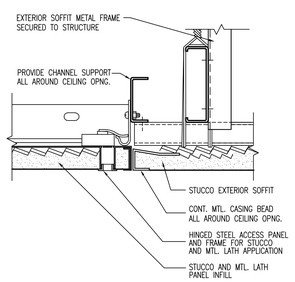

4 ACCESS PANEL AT EXTERIOR SOFFIT

REF. SCC-ADT24 SCALE: 6"= 1'-0"

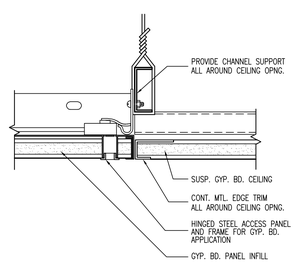

3 ACCESS PANEL AT GYP. BD. CLNG

REF. SCC-ADT23 SCALE: 6"= 1'-0"

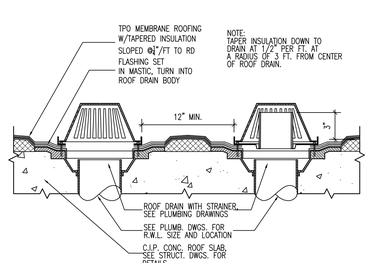

1 ROOF DRAIN DETAIL

REF. SCC-ADT21 SCALE: 1-1/2"= 1'-0"

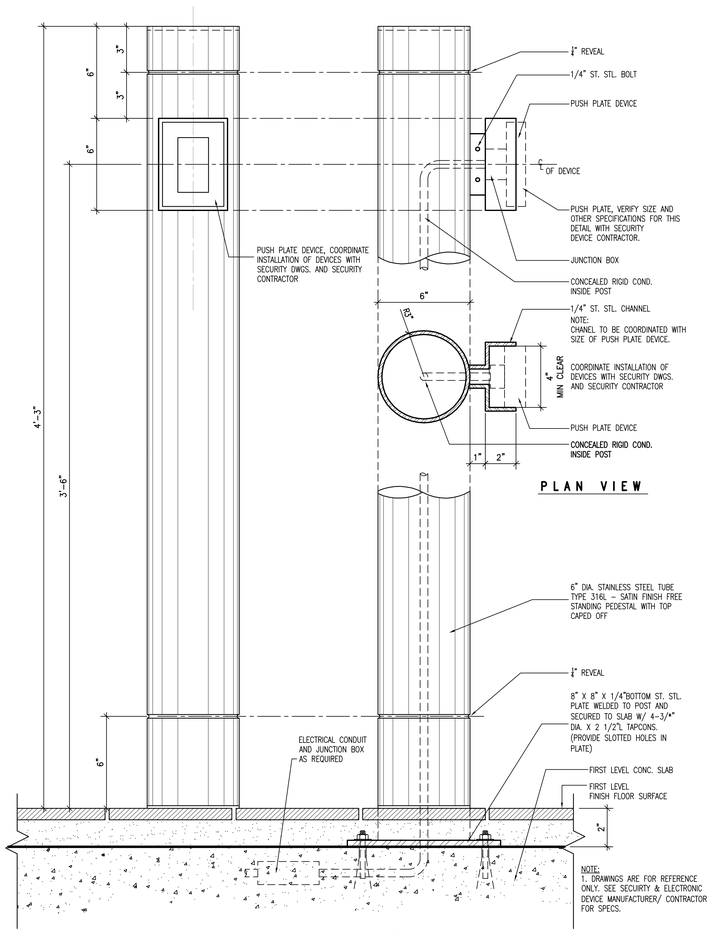

NOTE:
1. REFER TO SECURITY DRAWINGS DEVICES LOCATION.
2. CONTRACTOR SHALL COORDINATE ALL WORK IN THIS AREA WITH SIGNAGE, ELECTRONIC DEVICES, AND SECURITY SYSTEMS DRAWINGS.
3. DRAWINGS ARE FOR REFERENCE ONLY. SEE MANUFACTURER FOR INSTALLATION DETAILS.
4. WHERE ALUMINUM WILL CONTACT DISSIMILIAR METALS, PROTECT FROM GALVANIC ACTION BY PAINTING CONTACT SURFACES WITH PRIMER OR APPLYING SEALANT OR TAPE, OR BY INSTALLING NONCONDUCTIVE SPACERS AS RECOMMENDED BY MANUFACTURER FOR THIS PURPOSE.
5. WHERE ALUMINUM WILL CONTACT CONTRETE OR MASONRY, PROTECT AGAINST CORROSION BY PAINTING CONTACT SURFACES WITH BITUMINOUS PAINT.

2 STAINLESS STEEL POST

REF. SCC-ADT22 SCALE: 3"= 1'-0"

CLIENT

TOWN OF SURFSIDE COMMUNITY CENTER

9301 Collins Avenue, Surfside, Florida 33154

DESIGNER

SPILLIS CANDELA DMJM

800 DOUGLAS ENTRANCE, SUITE 200
CORAL GABLES, FL 33134
T: 305-444-4691 F: 305-447--3580
www.spilliscandeladmjm.com

FLORIDA LICENSE AA0003298

CONSULTANTS

LANDSCAPE ARCHITECTURE
SAVINO & MILLER DESIGN STUDIO
12345 NE 6TH AVENUE, MIAMI, FLORIDA 33161
Tel.: (305) 892-9082 Fax: (305) 895-9083

ESTIMATING CONSULTANT
CMS CONSTRUCTION MANAGEMENT SERVICES
10 FARMAY DRIVE SUITE 301 DEERFIELD BEACH, FL 33441
Tel.: (954) 481-1611 Fax: (954) 427-3142

COASTAL CONTRUCTION
EDC CORPORATION
2455 SW 27TH AVENUE , MIAMI, FLORIDA 33145
Tel.: (305) 858-8100 Fax: (305) 858-4760

FOOD SERVICES CONSULTANT
SYSTEMS DESIGN INTERNATIONAL
110 EAST BROWARD BOULEVARD FT. LAUDERDALE, FL 33301
Tel.: (954) 315-3855 Fax: (954) 208-9018

POOL CONSULTANT
AQUADYNAMICS, INC.
5000 SW 75TH AVE. SUITE 203, MIAMI, FLORIDA 33155
Tel.: (305) 667-8975 Fax: (305) 662-1002

LEED CONSULTANT
SPINNAKER GROUP, INC.
501 SPINNAKER, WESTON, FL. 33326
Tel.: (954) 347-0967 Fax: (954) 217-3614

REGISTRATION

PROFESSIONAL OF RECORD: JESUS CRUZ
DISCIPLINE: ARCHITECTURE
REGISTRATION NO. AR0006906

ISSUE

MARK	DATE	DESCRIPTION

PROJECT NO: **60028604**
DRAWN BY:
CHECKED BY:
DATE: **10-22-2009**

KEY PLAN

SHEET TITLE

DETAILS

A5.1.01

© 2003 DMJMH+N, Inc. Rev. 2003-1