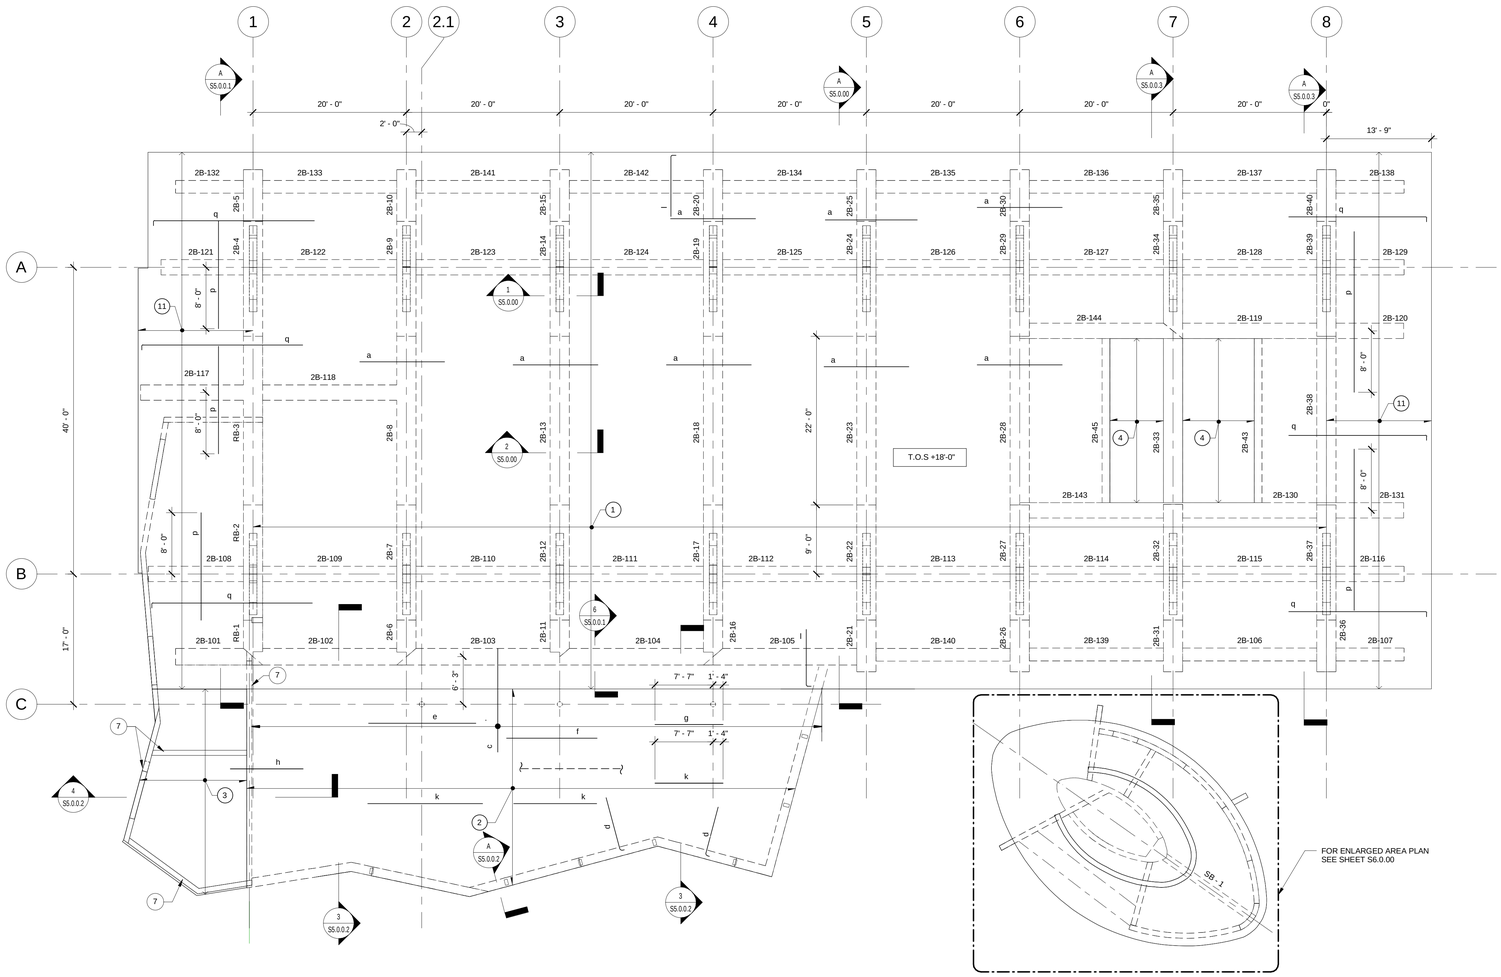


NOTES:

1. 9" ONE WAY CONCRETE SLAB W/ #5 @ 12" BOTTOM IN NORTH-SOUTH DIRECTION IN OUTER LAYER AND #4 @ 12" O/C TEMPERATURE. SEE PLAN FOR TOP REINFORCING.
2. 12" TWO WAY FLAT CONCRETE SLAB. PLACE #6 @ 12" O/C BOTTOM BARS IN EAST-WEST DIRECTION IN OUTER LAYER AND #5 @ 8" O/C BOTTOM BAR IN NORTH-SOUTH DIRECTION IN INNER LAYER. TOP REINFORCING INDICATED IN PLAN IS IN ADDITION TO THIS REINFORCING.
3. 6" ONE WAY CONCRETE SLAB W/ #5 @ 10" O/C BOTTOM AND #4 @ 12" O/C TEMPERATURE. SEE PLAN FOR TOP REINFORCING.
4. 6" SLAB (TO BE REMOVED IN THE FUTURE) W/ #4 @ 10" O/C BOTTOM W/ HOOKS, #3 @ 10" TEMP AND #4 X 2'-0" @12" O/C TOP. SEE DETAIL B/SS.0.02.
5. FOR DIMENSIONS NOT SHOWN REFER TO ARCHITECTURAL DRAWINGS.
6. SEE PLAN FOR TOP SLAB ELEVATION.
7. 8" MASONRY BEARING WALL BELOW.
8. CONCRETE BEAM SIZE AND REINFORCING AS PER SECTION 3/SS.0.02. EXTEND TOP AND BOTTOM BEAM REINFORCING INTO THE CONCRETE BEAM (2B-105).
9. NOT USED.
10. NOT USED.
11. 9" ONE WAY CONCRETE SLAB W/ #5 @ 12" BOTTOM IN NORTH-SOUTH DIRECTION IN OUTER LAYER AND #5 @ 6" O/C BOTTOM EAST-WEST DIRECTION IN INNER LAYER. SEE PLAN FOR TOP REINFORCING.
12. NOT USED.
13. FOR DIMENSIONS NOT SHOWN REFER TO ARCHITECTURAL DWG.
14. FOR STRUCTURAL TOP CONNECTION AT STORE FRONT, SEE DETAIL A/SS.0.04. REFER TO ARCHITECTURAL DRAWINGS FOR LAYOUT. THIS DOES NOT APPLY FOR CONDITION AT EAST OF GRIDLINE C, REFER TO SECTION 1/A4.4.01.

REFERENCE DRAWINGS:

| | |
|---|---|
| COLUMN SCHEDULE | S4.0.00 & S4.0.01 |
| FOUNDATION DETAILS | S3.0.00 |
| MASONRY DETAILS | S3.1.00 |
| BEAM SCHEDULE | S4.1.00 |
| SECTIONS AND DETAILS | S5.0.00 - S5.0.03 |

LEGEND:
(ADDITIONAL TOP REINFORCING)

a: #5 @ 8" O/C x 12'-0"
b: NOT USED.
c: #6 @ 6" O/C (PLACE BAR ALL ALONG GRIDLINE C) 13'-6"
d: #5 @ 12" O/C 7'-0"
e: 11 #6 x 14'-0" IN 6'-0" BAND CENTERED ON COLUMN
f: 6 #6 x 14'-0" IN 6'-0" BAND CENTERED ON COLUMN
g: 8 #6 IN 4'-6" BAND CENTERED ON COLUMN
h: #5 @ 12" O/C
i: #5 @ 12" O/C 3'-6"
j: #5 @ 12" O/C 2'-6"
k: 5 #6 x14'-0" U.O.N. IN 8'-6" BAND.
l: #4 @ 12" O/C 8'-0"
m: #4 @ 12" O/C 15'-0"
n: #4 @ 12" O/C 5'-0"
p: #6 @ 8" O/C 21'-0"
q: #4 @ 12" O/C 18'-0"

LEGEND:

- - - BOTTOM REINFORCING
——— TOP REINFORCING

## 1 ROOF FRAMING PLAN

S2.2.02 | SCALE: 1/8" = 1'-0"

NORTH

CLIENT

**TOWN OF SURFSIDE COMMUNITY CENTER**
9301 Collins Avenue, Surfside, Florida 33154

DESIGNER


**SPILLIS CANDELA DMJM**
800 DOUGLAS ENTRANCE, SUITE 200
CORAL GABLES, FL 33134
T: 305-444-4691 F: 305-447--3580
www.spillliscandeladmjm.com
FLORIDA LICENSE AA0003298


CONSULTANTS


LANDSCAPE ARCHITECTURE
**SAVINO & MILLER DESIGN STUDIO**
12345 NE 6TH AVENUE, MIAMI, FLORIDA 33161
Tel.: (305) 892-9082 Fax: (305) 895-9083

ESTIMATING CONSULTANT
**CMS CONSTRUCTION MANAGEMENT SERVICES**
10 FAIRWAY DRIVE SUITE 301 DEERFIELD BEACH, FL 33441
Tel.: (954) 481-1611 Fax: (954) 427-3142

COASTAL CONTRUCTION
**EDC CORPORATION**
2455 SW 27TH AVENUE , MIAMI, FLORIDA 33145
Tel.: (305) 858-8100 Fax: (305) 858-4760

FOOD SERVICES CONSULTANT
**SYSTEMS DESIGN INTERNATIONAL**
110 EAST BROWARD BOULEVARD FT. LAUDERDALE, FL 33301
Tel.: (954) 315-3855 Fax: (954) 208-9018

POOL CONSULTANT
**AQUADYNAMICS, INC.**
4910 SW 72ND AVENUE , MIAMI, FLORIDA 33155
Tel.: (305) 667-8975 Fax: (305) 662-1002

LEED CONSULTANT
**SPINNAKER GROUP, INC.**
501 SPINNAKER, WESTON, FL. 33326
Tel.: (954) 347-0967 Fax: (954) 217-3614


REGISTRATION

PROFESSIONAL OF RECORD: W. RONALD HUNT
DISCIPLINE: STRUCTURAL ENGINEERING
REGISTRATION NO: 19689

ISSUE

| MARK | DATE | DESCRIPTION |
|---|---|---|
| | 10-22-09 | PERMIT SET |

| | |
|---|---|
| PROJECT NO: | 60028604 |
| DRAWN BY: | CHAMIZO T |
| CHECKED BY: | |
| DATE: | 10 - 22 - 2009 |

KEY PLAN

SHEET TITLE

ROOF FRAMING PLAN

S2.2.0.2

© 2003 DMJMH+N, Inc. Rev. 2003-1