COLUMN SCHEDULE

COLUMN / LOCATION	A-1 B-1 B-8 A-8	A-2 A-3 A-4 A-5 B-2 B-3 B-4 B-5 B-6	A-6 A-7 B-7	C-1	C-2
2nd FLOOR					
+18'-0" 1st FLOOR	SEE DETAIL C CONCRETE TYPE VI	SEE DETAIL C CONCRETE TYPE IV	SEE DETAIL C CONCRETE TYPE IV	6"ø (XSTRONG) SEE DETAIL A/ THIS SHEET	HSS7.5x$\frac{1}{2}$ SEE DETAIL B/ THIS SHEET
0'-0" TOP OF FTG.					
-2'-0" (U.O.N. IN PLAN)					

NOTE 1: ALL VERTICAL STEEL REINFORCING SHALL HAVE HOOKED BENDS FOR ANCHORAGE

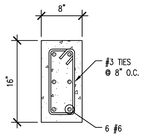

TC-1
SCALE: 1" = 1'-0"

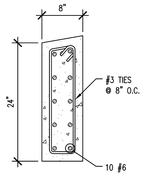

TC-2
SCALE: 1" = 1'-0"

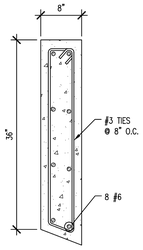

TC-3
SCALE: 1" = 1'-0"

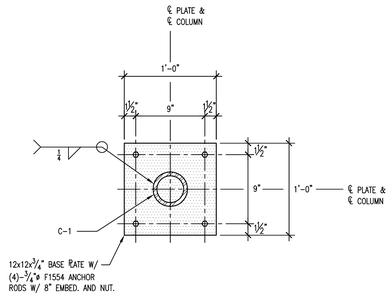

BASE PLATE FOR C-1

DETAIL (A / S4.0.00)
SCALE: 1½" = 1'-0"

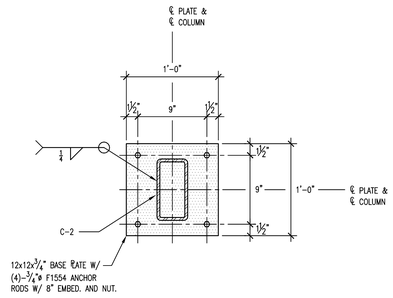

BASE PLATE FOR C-2

DETAIL (B / S4.0.00)
SCALE: 1½" = 1'-0"

(NOT USED)

SECTION (3 / S4.0.00)
SCALE: 1½" = 1'-0"

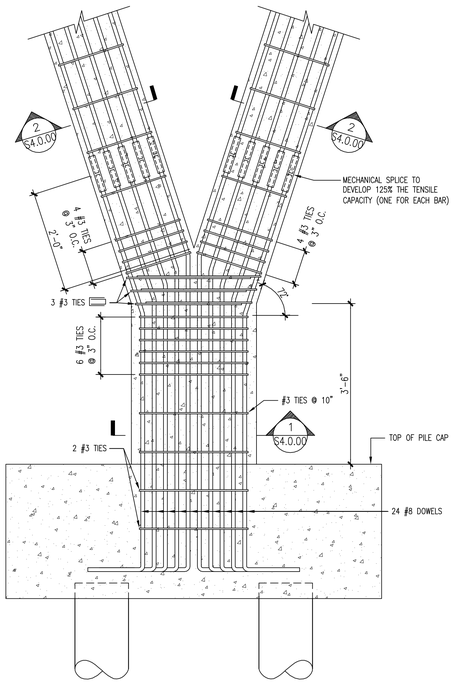

DETAIL (C / S4.0.00)
SCALE: 3/4" = 1'-0"

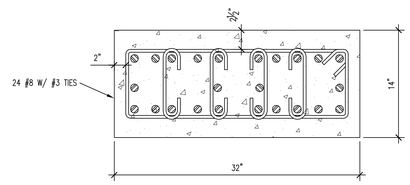

SECTION (1 / S4.0.00)
SCALE: 1½" = 1'-0"

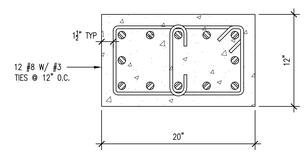

SECTION (2 / S4.0.00)
SCALE: 1½" = 1'-0"

CLIENT

TOWN OF SURFSIDE COMMUNITY CENTER
9301 Collins Avenue, Surfside, Florida 33154

DESIGNER

SPILLIS CANDELA DMJM
800 DOUGLAS ENTRANCE, SUITE 200
CORAL GABLES, FL 33134
T: 305-444-4691 F: 305-447--3580
www.spilliscandeladmjm.com

FLORIDA LICENSE AA0003298

CONSULTANTS

LANDSCAPE ARCHITECTURE
SAVINO & MILLER DESIGN STUDIO
12345 NE 8TH AVENUE, MIAMI, FLORIDA 33161
Tel.: (305) 892-9082 Fax: (305) 895-9083

ESTIMATING CONSULTANT
CMS CONSTRUCTION MANAGEMENT SERVICES
10 FAIRWAY DRIVE SUITE 301 DEERFIELD BEACH, FL 33441
Tel.: (954) 481-1611 Fax: (954) 427-3142

COASTAL CONTRUCTION
EDC CORPORATION
2455 SW 27TH AVENUE , MIAMI, FLORIDA 33145
Tel.: (305) 858-8100 Fax: (305) 858-4760

FOOD SERVICES CONSULTANT
SYSTEMS DESIGN INTERNATIONAL
110 EAST BROWARD BOULEVARD FT. LAUDERDALE, FL 33301
Tel.: (954) 315-3855 Fax: (954) 208-9018

POOL CONSULTANT
AQUADYNAMICS, INC.
5000 SW 75TH AVE. SUITE 203, MIAMI, FLORIDA 33155
Tel.: (305) 667-8975 Fax: (305) 662-1002

LEED CONSULTANT
SPINNAKER GROUP, INC.
501 SPINNAKER, WESTON, FL. 33326
Tel.: (954) 347-0967 Fax: (954) 217-3614

REGISTRATION

PROFESSIONAL OF RECORD: W. RONALD HUNT
DISCIPLINE: STRUCTURAL ENGINEERING
REGISTRATION NO.: 19689

ISSUE

MARK	DATE	DESCRIPTION

PROJECT NO:	60028604
DRAWN BY:	ALEJANDROP
CHECKED BY:	
DATE:	10-22-2009

KEY PLAN

SHEET TITLE

COLUMN SCHEDULE

S4.0.00